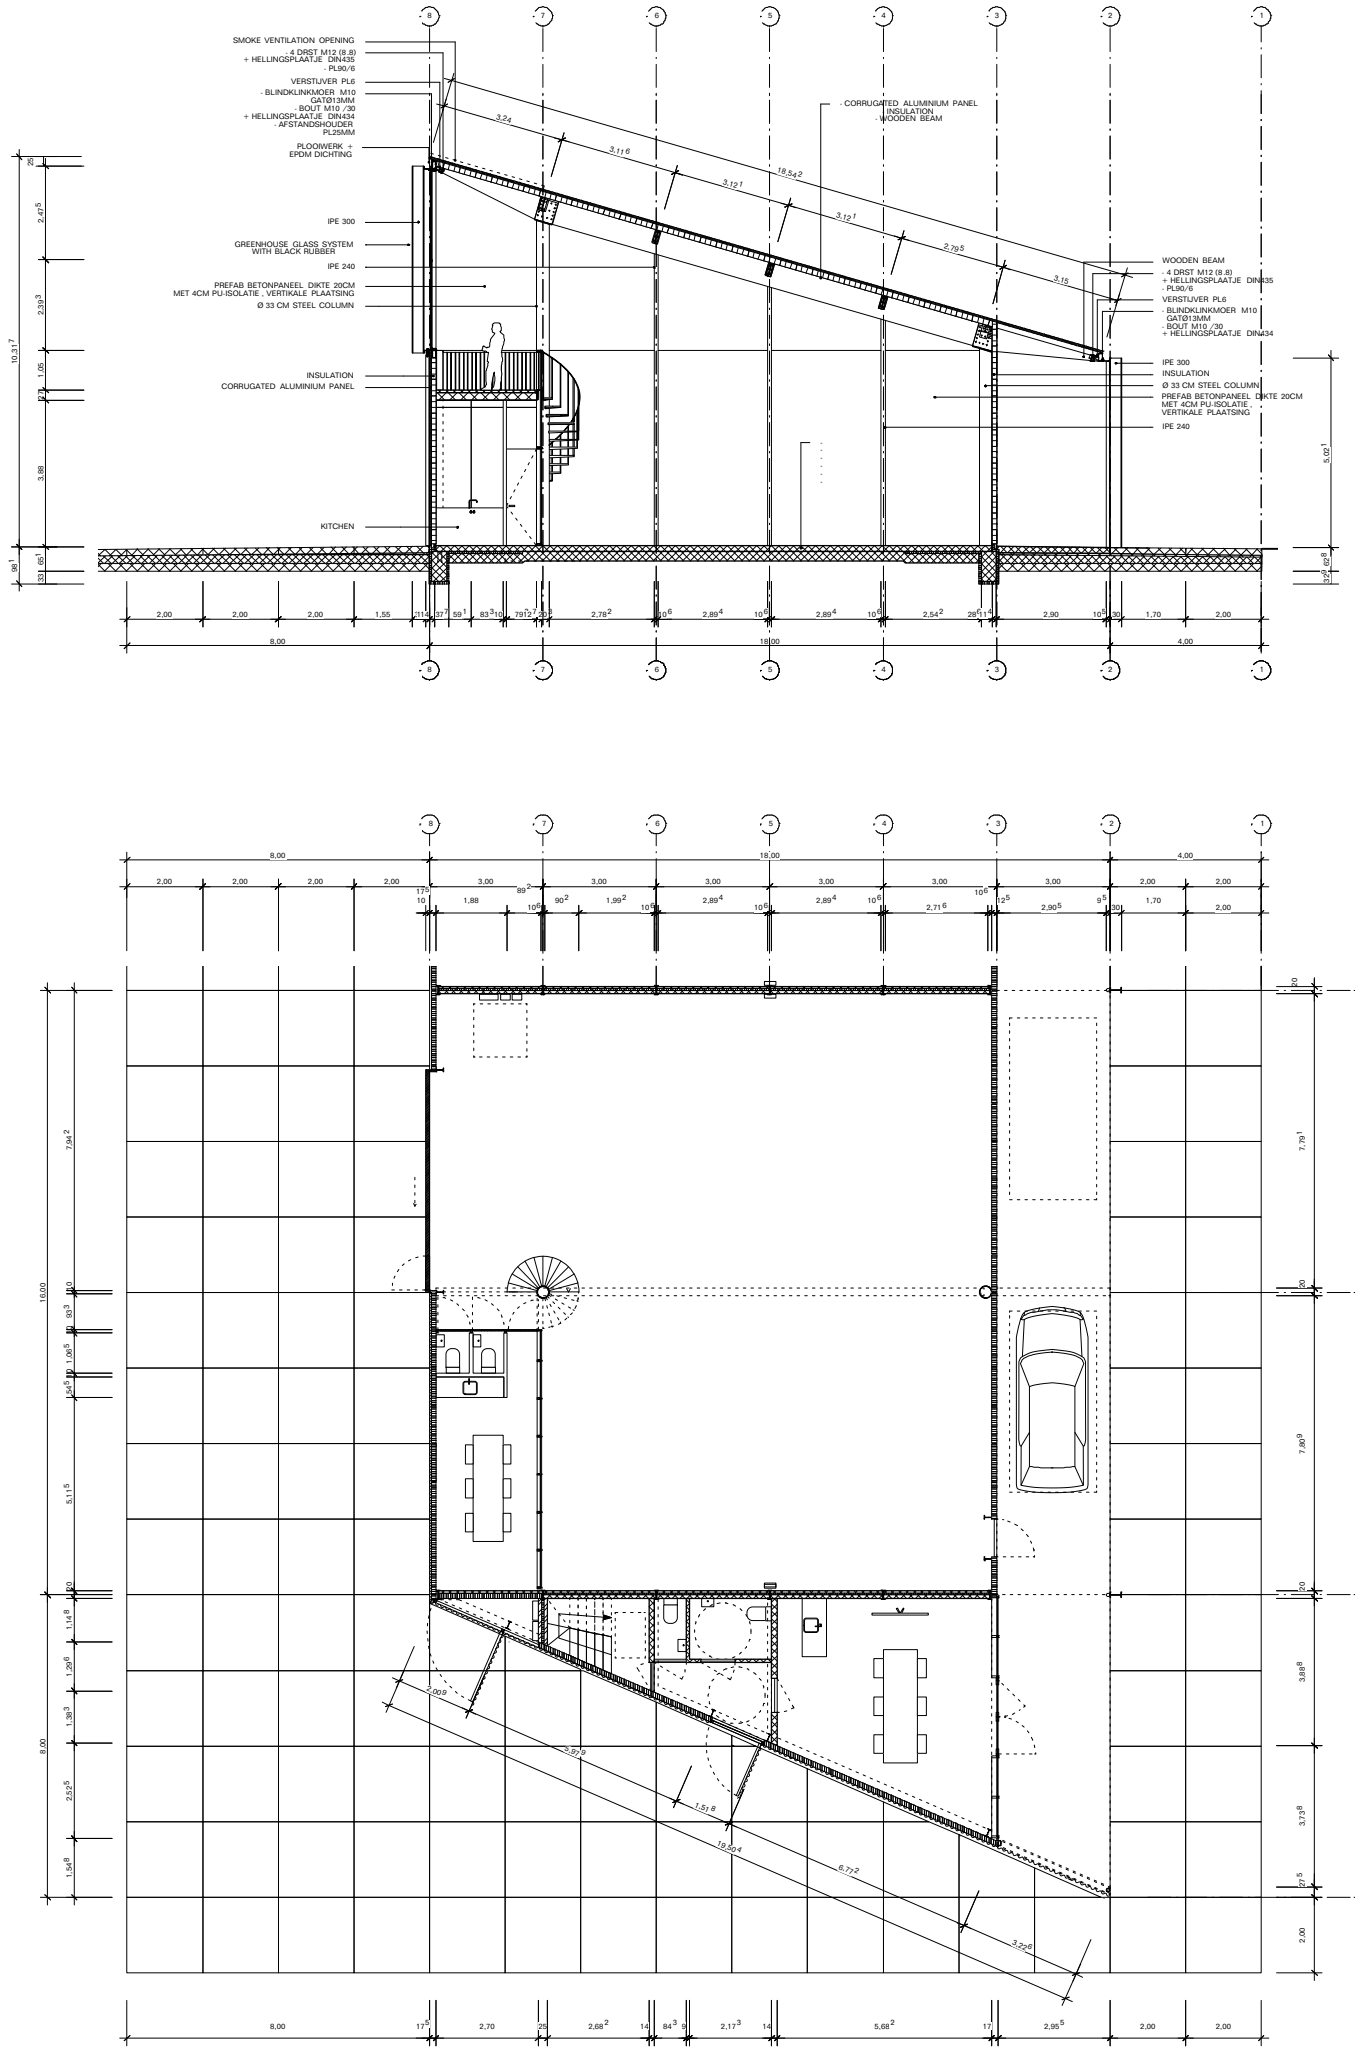

Scale 1/200

0 1 10 M

OFFICE Kersten Geers David Van Severen
OFFICE 152 — Incubator

Drawings
Updated 25/3

Detailed drawings
Ground floor plan and section

13/04/16