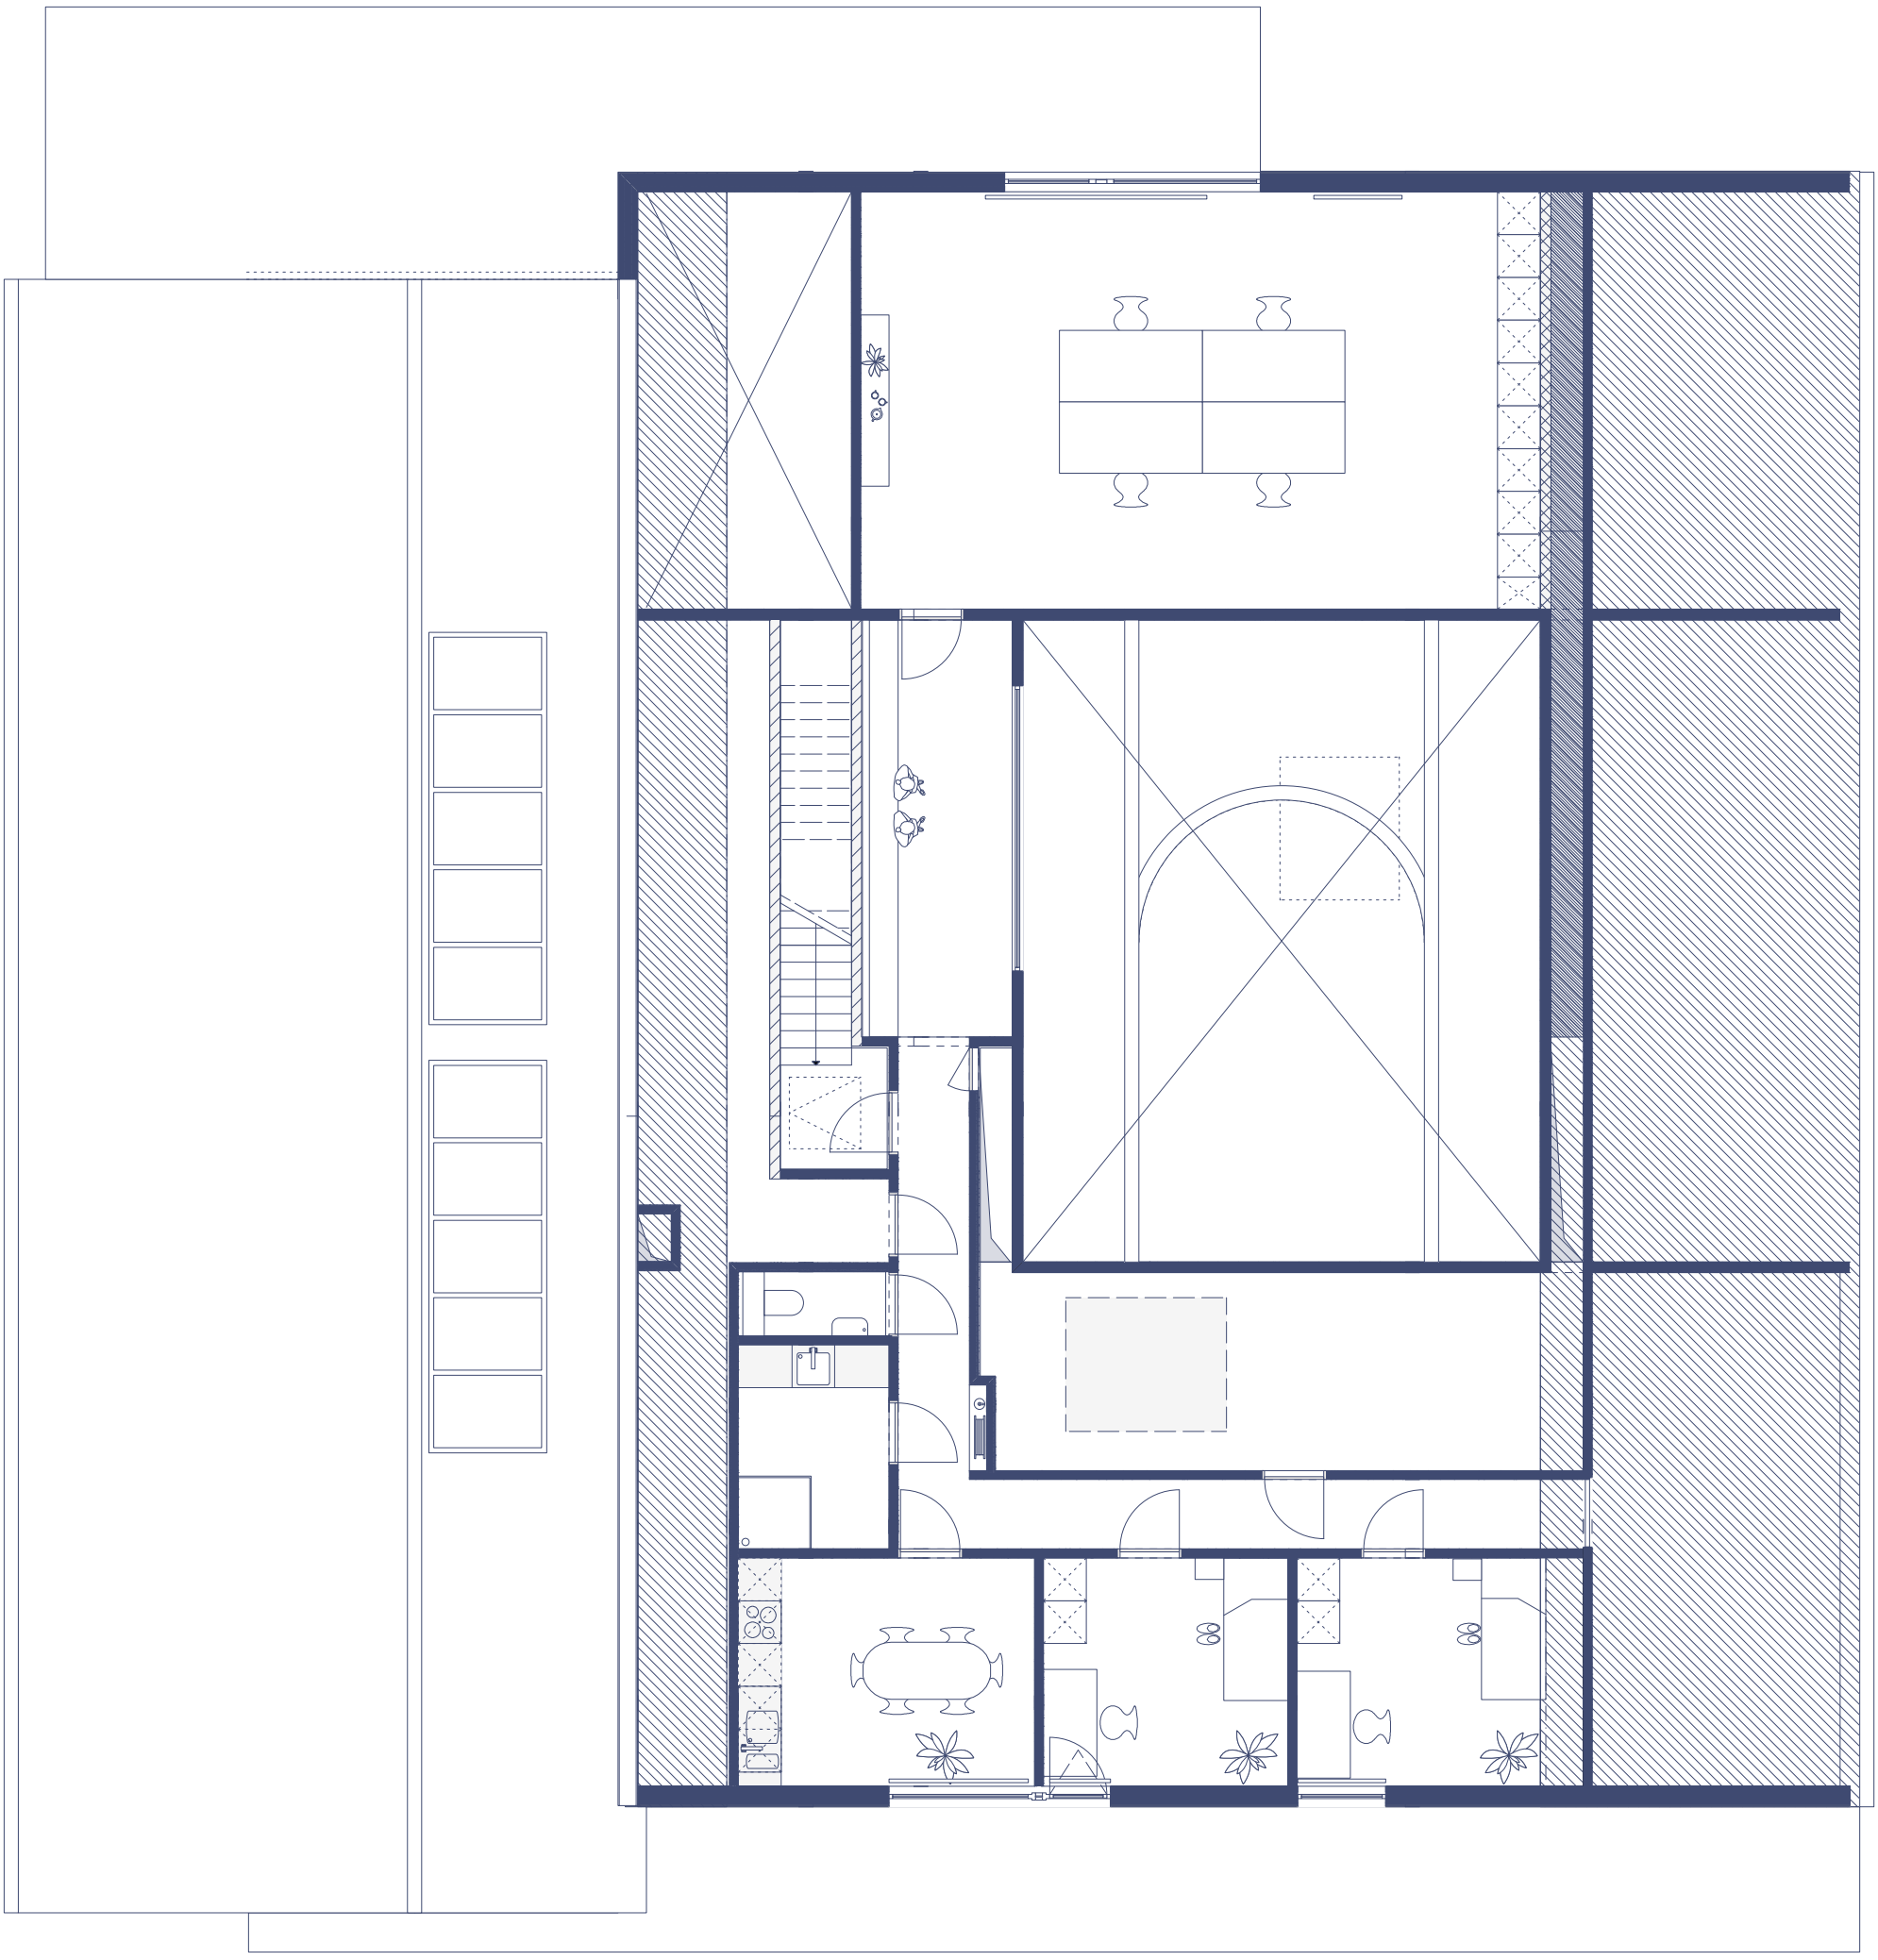

osar

WE DO ARCHITECTURE

schaal 1/100

0 1 3