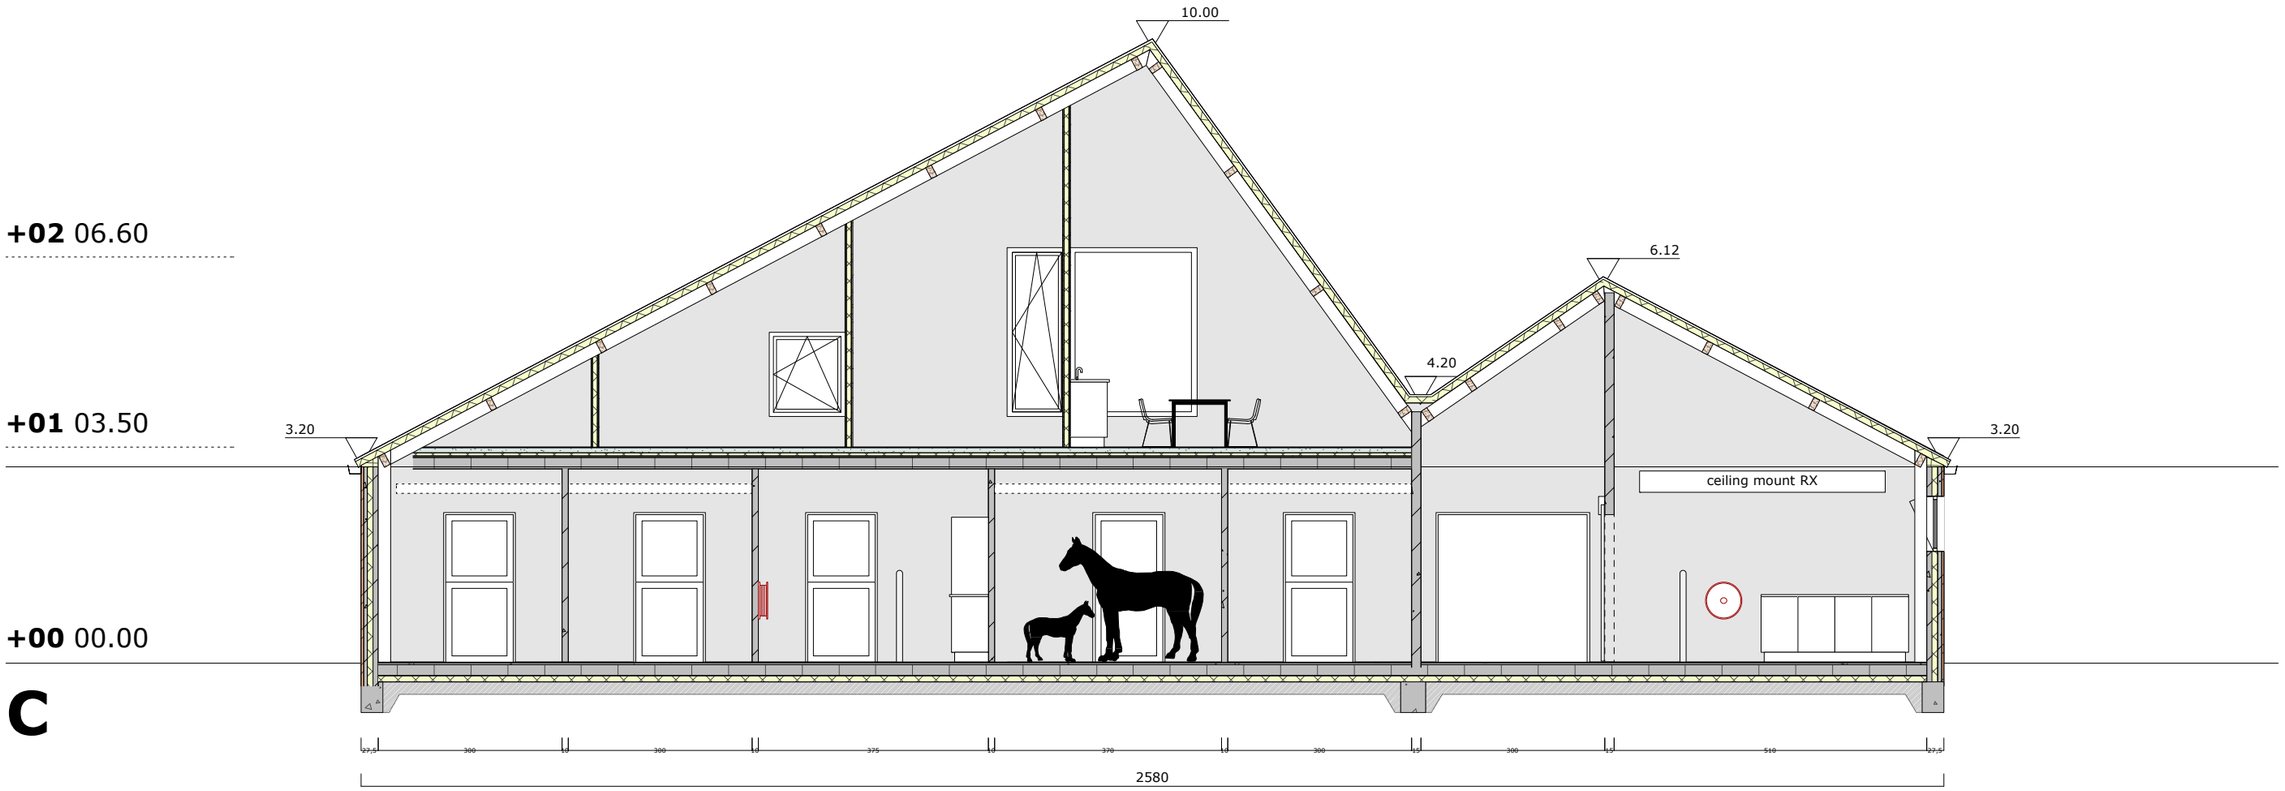

osar
WE DO ARCHITECTURE

schaal 1/100

0 1 3